SURVEY NO. | FINISHED PLANS – | REVISIONS – | LOCATION – | DATE –

I-19
PALO PARADO
INTERCHANGE

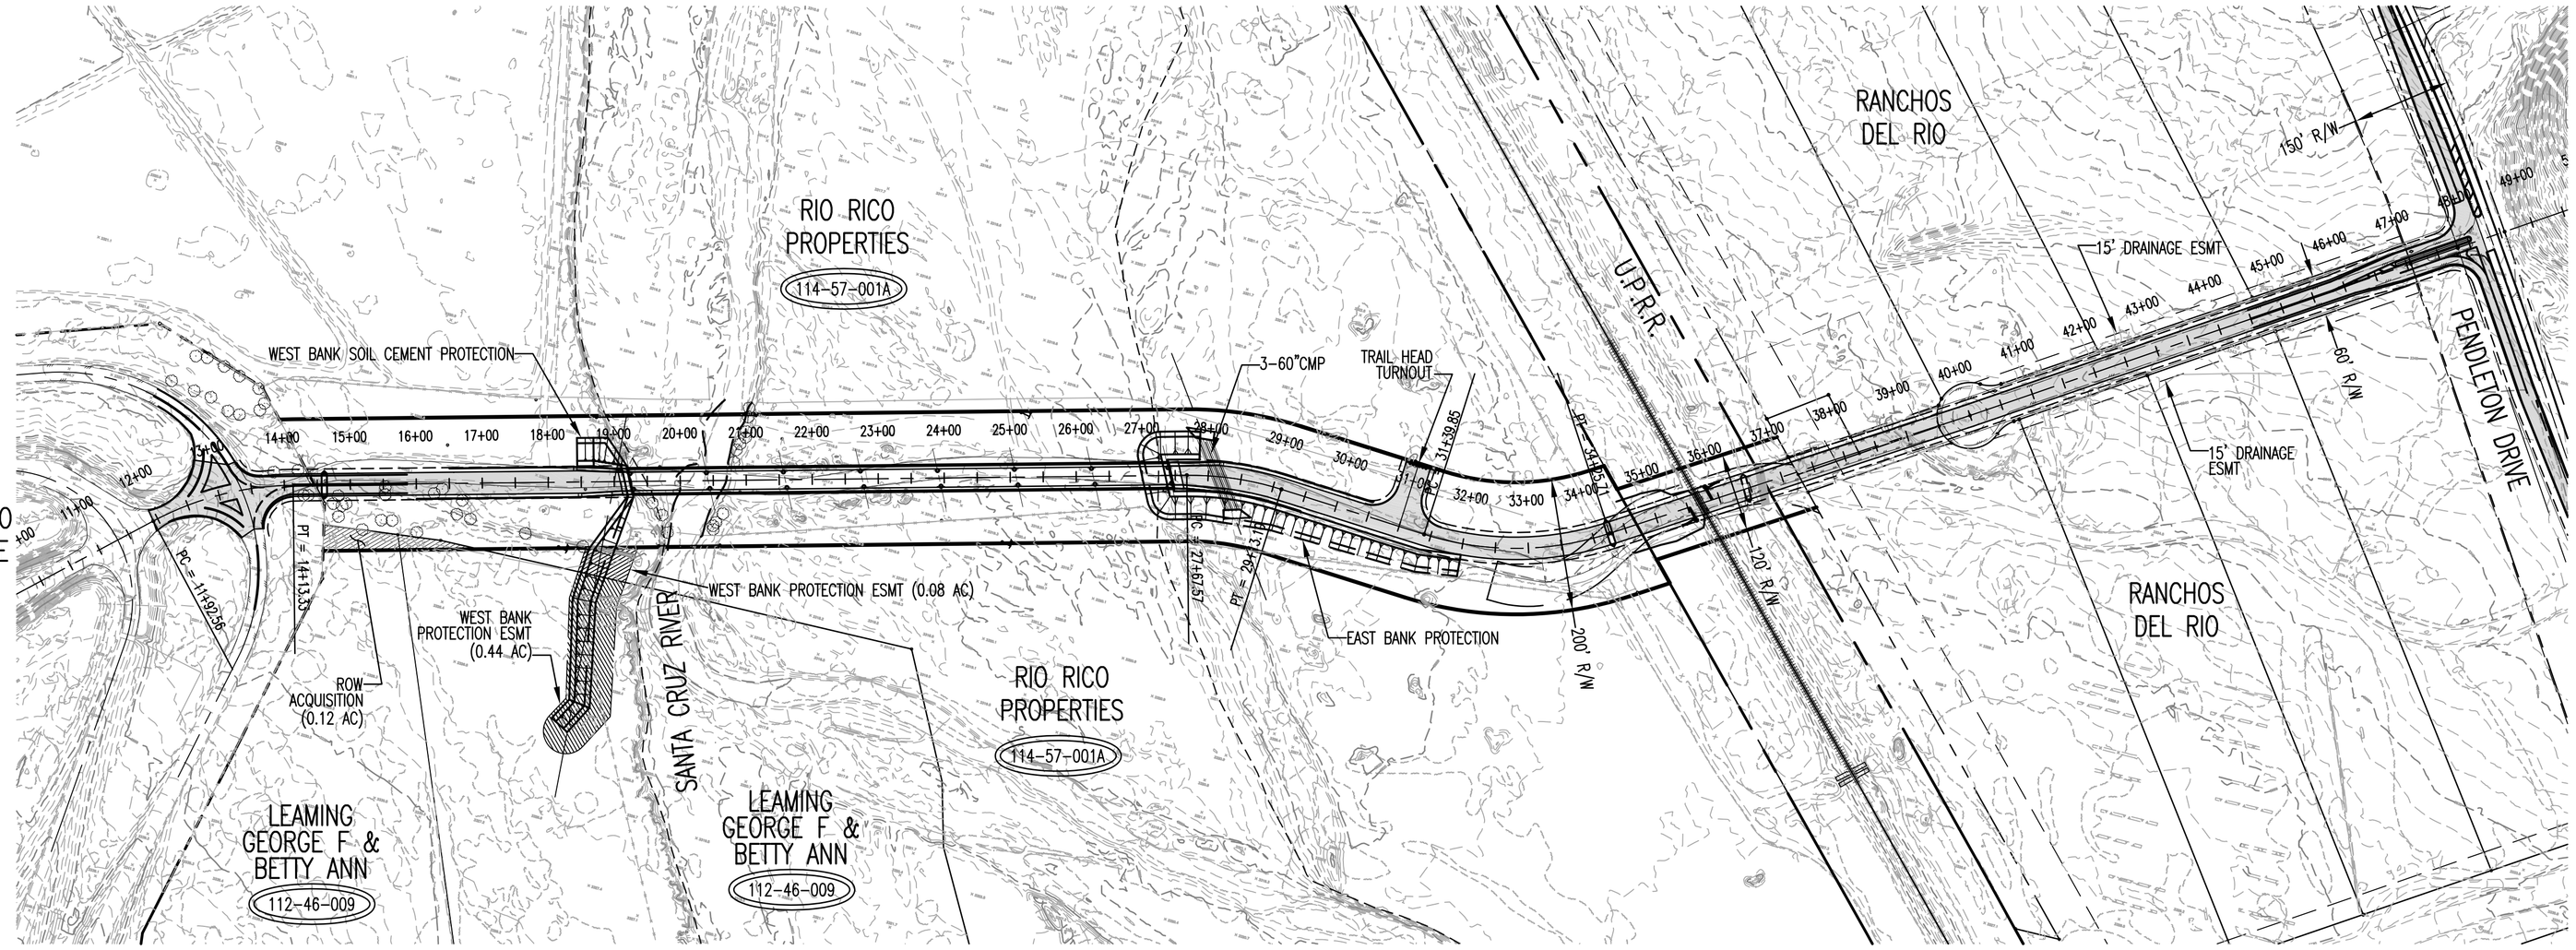

PALO PARADO ROAD PLAN AND PROFILE STA 11+92.56 TO STA 48+21.79 (3629 L.F.)

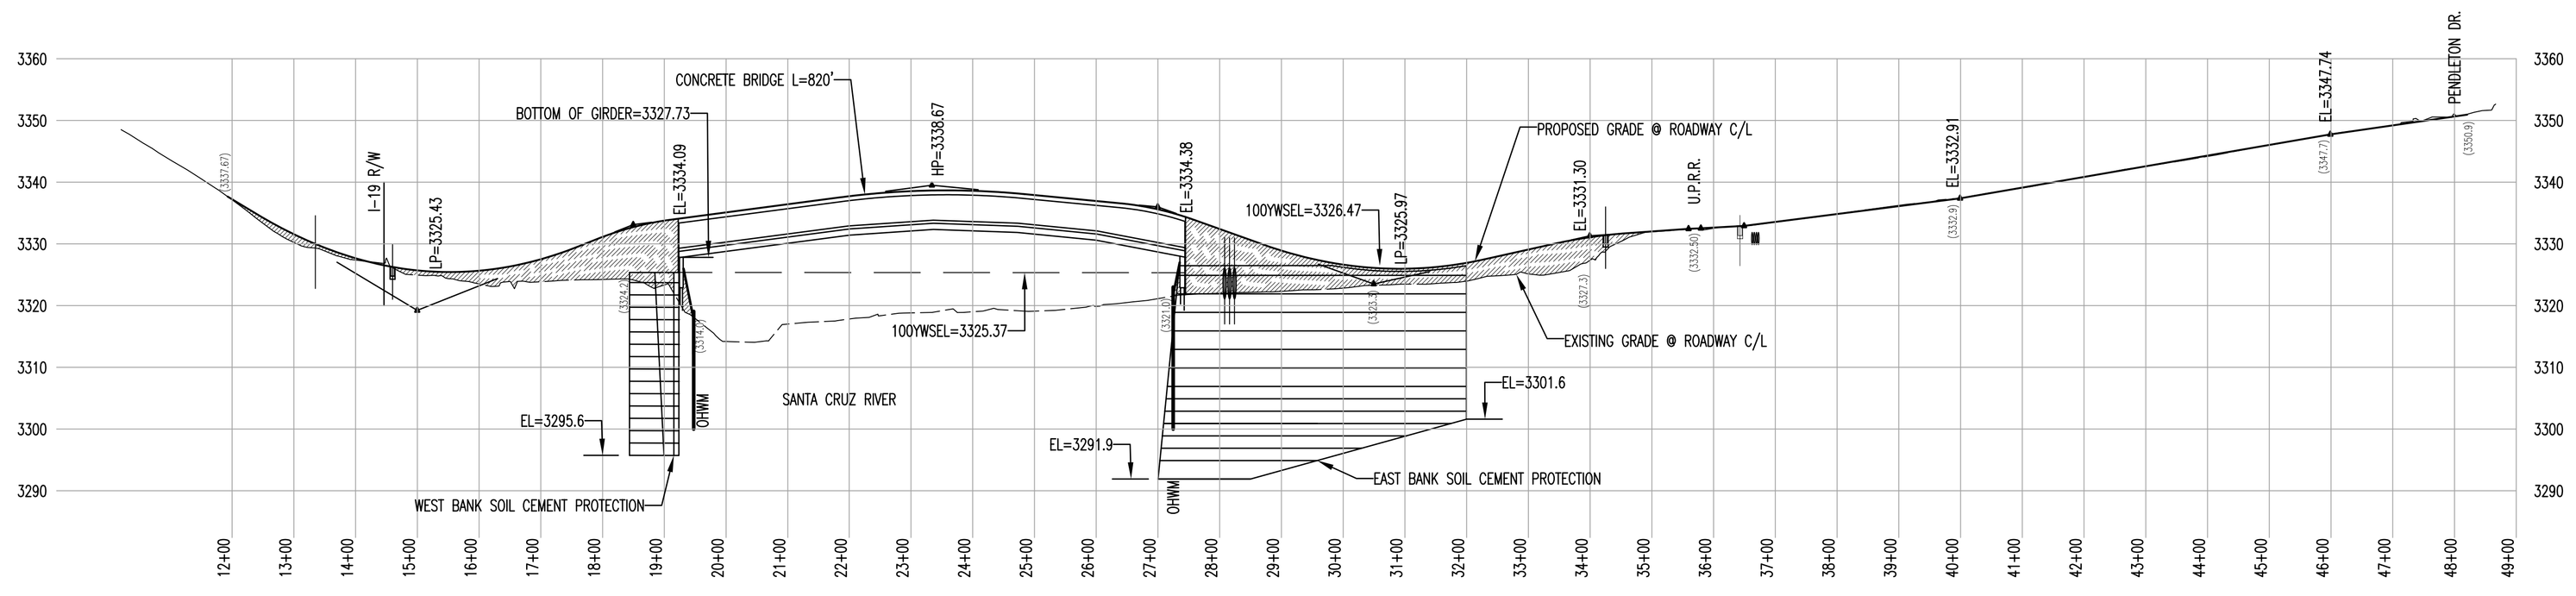

CPE CONSULTANTS
378 N. Main Avenue
Tucson, AZ 85701
520•545•7001

TWO WORKING DAYS BEFORE YOU DIG. CALL FOR THE BLUE STAKES
1-800-782-5348
BLUE STAKE CENTER

	NAME	DATE
DESIGN	VIG	06.2010
DRAWN	VIG	06.2010
CHECKED	BTS	06.2010
PROJECT ENG.	RFP	06.2010

SANTA CRUZ COUNTY, ARIZONA,
DEPARTMENT OF PUBLIC WORKS

PRELIMINARY

NOT FOR CONSTRUCTION OR RECORDING

ROUTE LOCATION
I-19 PALO PARADO INTERCHANGE – PENDLETON DRIVE AT CABALLERO CORTE

PROJECT No. SS890 01C

SHEET OF
__ OF 60